ELECTRICAL LEGEND

HOSE BIBB	CEILING DUPLEX	CEILING LIGHT
SWITCH	FLOOR DUPLEX	RECESSED CEILING LIGHT
THREE-WAY SWITCH	PHONE OUTLET	WALL HUNG LIGHT
FOUR-WAY SWITCH	TV OUTLET	WALL HUNG FAN
RHEOSTAT	GAS OUTLET	RECESSED EYEBALL LIGHT
DUPLEX	CARBON MONOXIDE DETECTOR	VENT
COUNTERTOP DUPLEX	SMOKE DETECTOR	VENT AND LIGHT
SPLIT WIRED DUPLEX	JUNCTION	HEAT AND LIGHT
QUADRUPLEX	220 VOLT OUTLET	HEAT AND VENT
	LANDSCAPING LIGHT	HEAT, VENT AND LIGHT
	FLOODLIGHT	

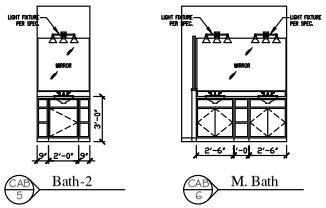

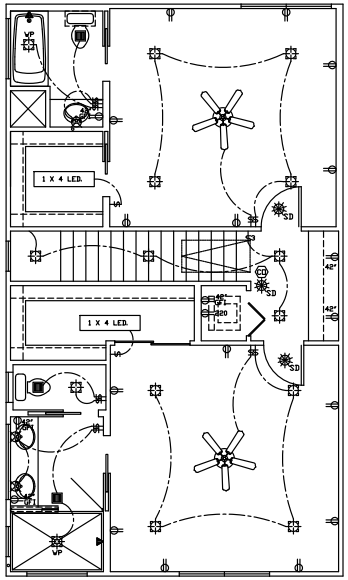

2ND FLOOR ELECTRICAL PLAN

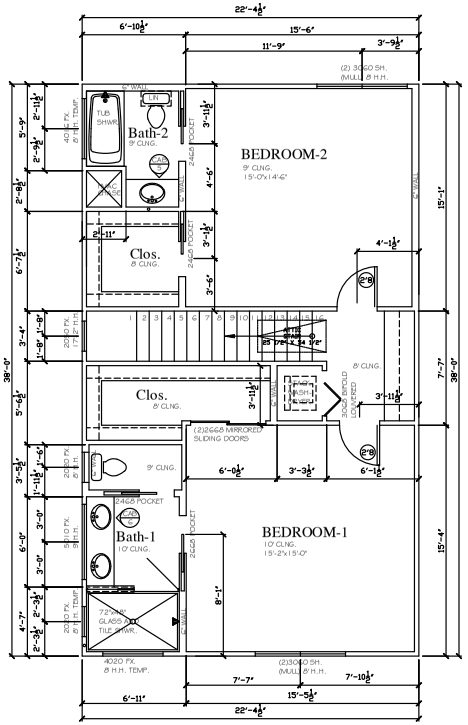

SECOND FLOOR PLAN

DOOR SCHEDULE			
QTY.	RIL	SIZE	TYPE
1	L	2'6"x6'8"	INT. H.C.
1	R	2'6"x6'8"	INT. H.C.
		3'0"x6'8"	INT. BI-FOLD LOUVERED
1		2'12"x6'8"	MIRRORED SLIDER UNIT
3		2'4"x6'8"	INT. POCKET
1		2'6"x6'8"	INT. POCKET

WINDOW SCHEDULE		
QTY.	SIZE	TYPE
2	(2) 3'0"x6'0"	SH. (MULL)
1	4'0"x2'0"	FX. TEMPERED
1	2'0"x5'0"	FX.
1	4'0"x1'6"	FX. TEMPERED
1	2'0"x2'0"	FX.
1	5'0"x1'0"	FX.
1	2'0"x2'0"	FX. TEMPERED

END UNIT LEFT

ALL COPY RIGHTS ARE THE SOLE PROPERTY OF HOMESTEAD DESIGNS

Homestead Designs
Plano, TEXAS
214-215-1013
e-mail: homestead.designs@verizon.net

SHEA MED CENTER

REVISION DATE
05-18-2019 BLP
KAMINSKI
TOWNHOME

PROJECT ADDRESS:
2112-2116
SHEA ROAD
DALLAS, TX.

PLAN NUMBER
TOWN HOME
1242

DESIGNED AND DRAWN BY:
HOMESTEAD DESIGNS
B.L.PHILLIPS
FOUNDER-DESIGNER
214-215-1013

SCALE:
1/8"=1'-0" (11x17) SHEET
1/4"=1'-0" (22x34) SHEET